EXHIBIT B

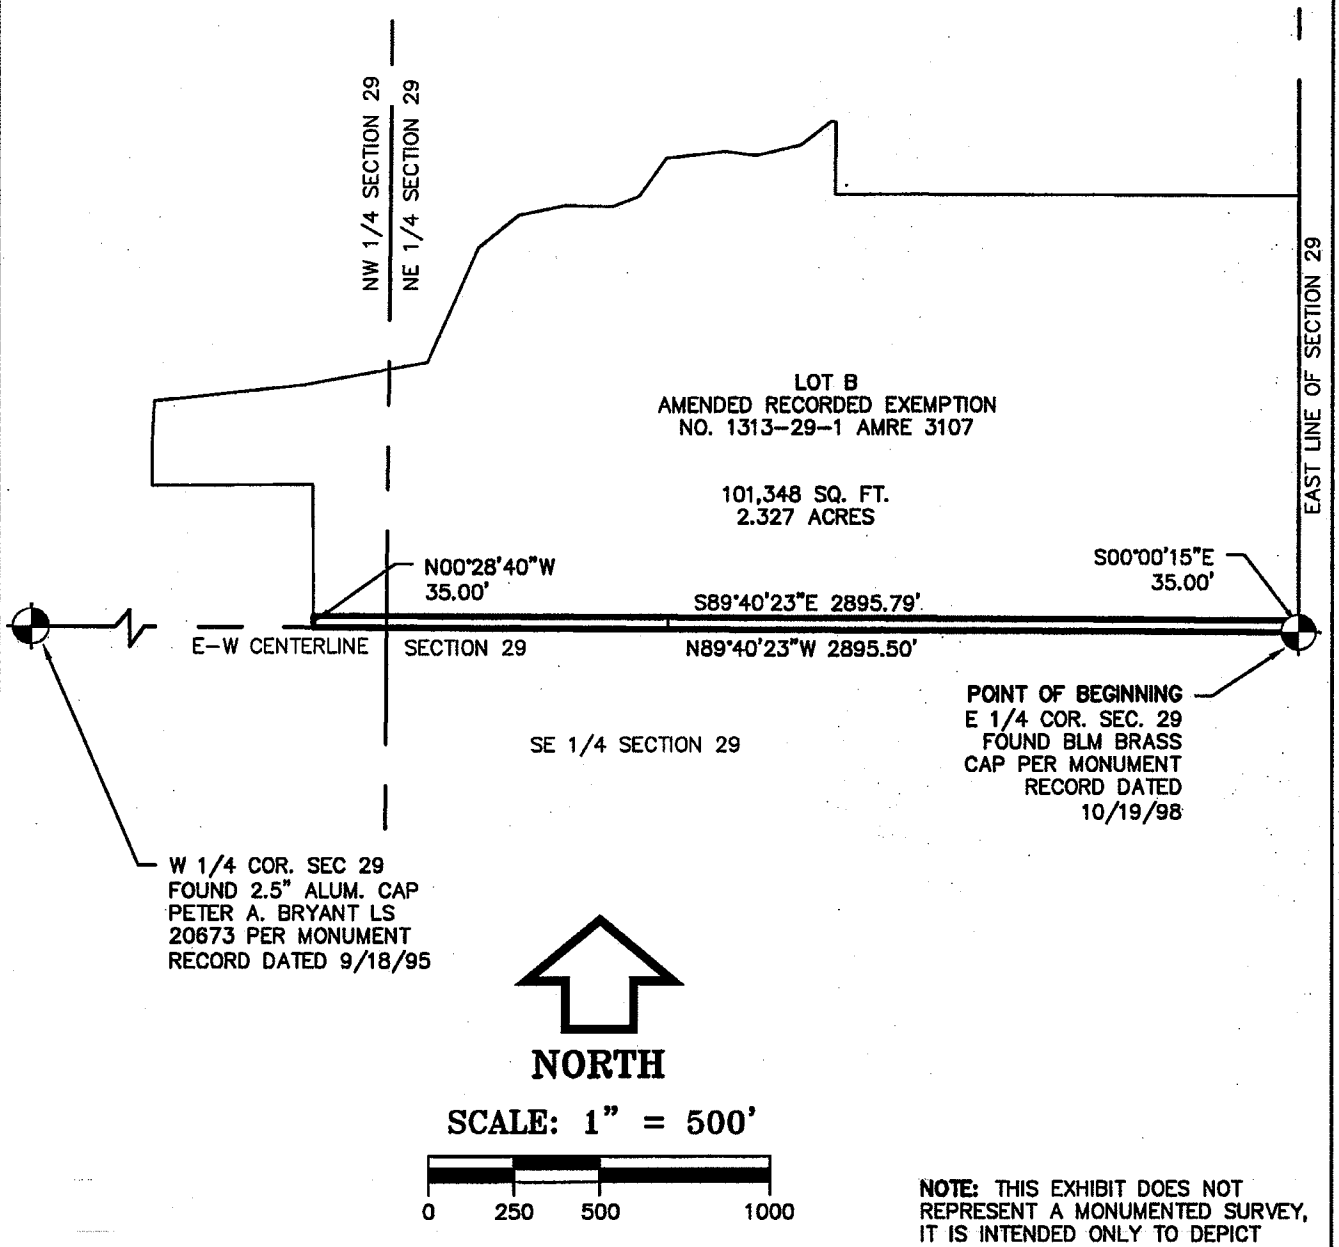

NORTH

SCALE: 1" = 500'

0 250 500 1000

NOTE: THIS EXHIBIT DOES NOT REPRESENT A MONUMENTED SURVEY, IT IS INTENDED ONLY TO DEPICT THE ATTACHED DESCRIPTION.

Integral Surveying
Mapping the Future

P.O. Box 930 • Erie, Colorado 80516
(303) 828-3340 • FAX: (303) 828-3418
www.integralsurveying.com www.coloradoalta.com

RIGHT-OF-WAY DEDICATION EXHIBIT
SITUATED IN THE N 1/2 SEC. 29
T2N, R68W OF THE 6TH P.M.
CITY OF FREDERICK, COUNTY OF WELD

DATE:	SCALE	JOB NO.:	DRAWN:	CHECKED:
6-25-2009	1"=500'	S085020	SRA	JPE